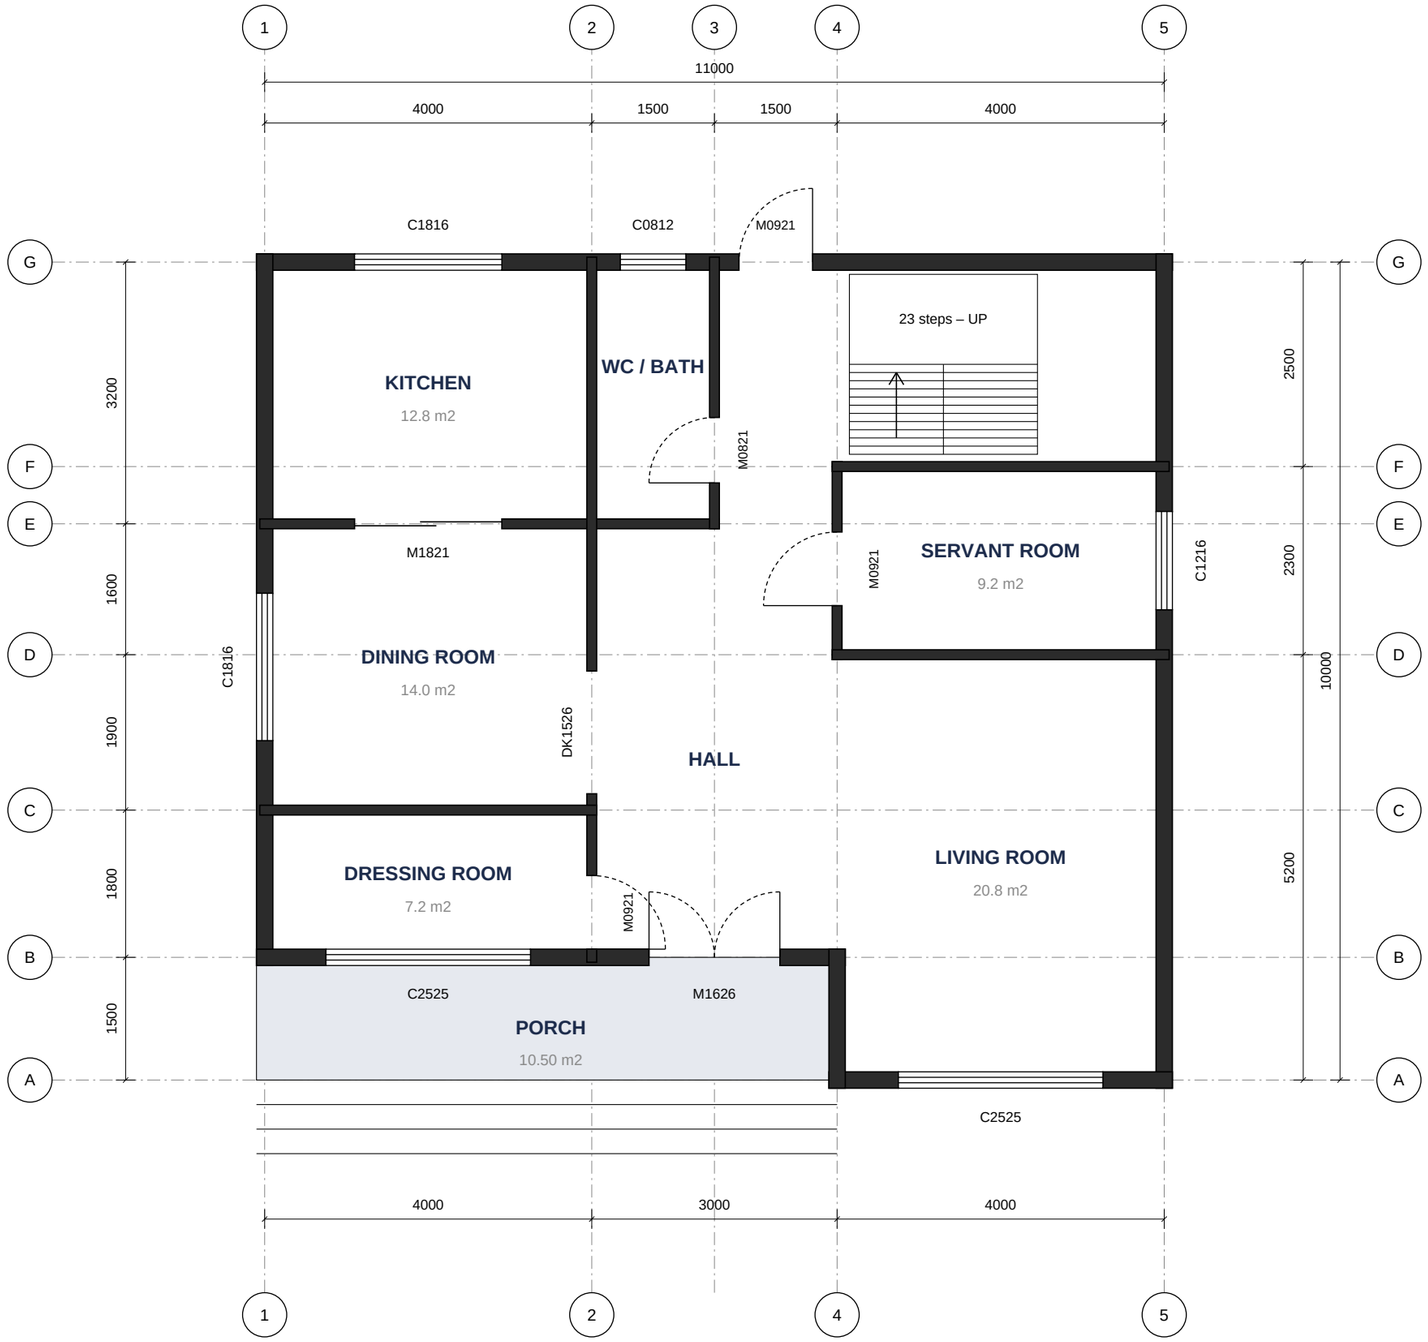


1ST FLOOR LAYOUT PLAN

Scale 1:75

ARCOLE BUILDING LTD

Architecture · Construction · Interior fit-out

5 Brayford Square, London E1 0SG, United Kingdom

harry@arcolebuilding.ltd

PROJECT

Villa Acajou – two-storey villa (R+1)

DRAWING

1st Floor Layout Plan

SCALE

1:75 (A3) · dimensions in mm

DATE

23/10/2026

DESIGNED BY

Harry Arcole – ARCOLE BUILDING LTD

SHEET

A-01 / 5


AREAS

Floor area: 101.38 m2

Porch: 10.50 m2

Total 1st floor: 111.88 m2

Layout for design & quotation purposes – to be checked on site.

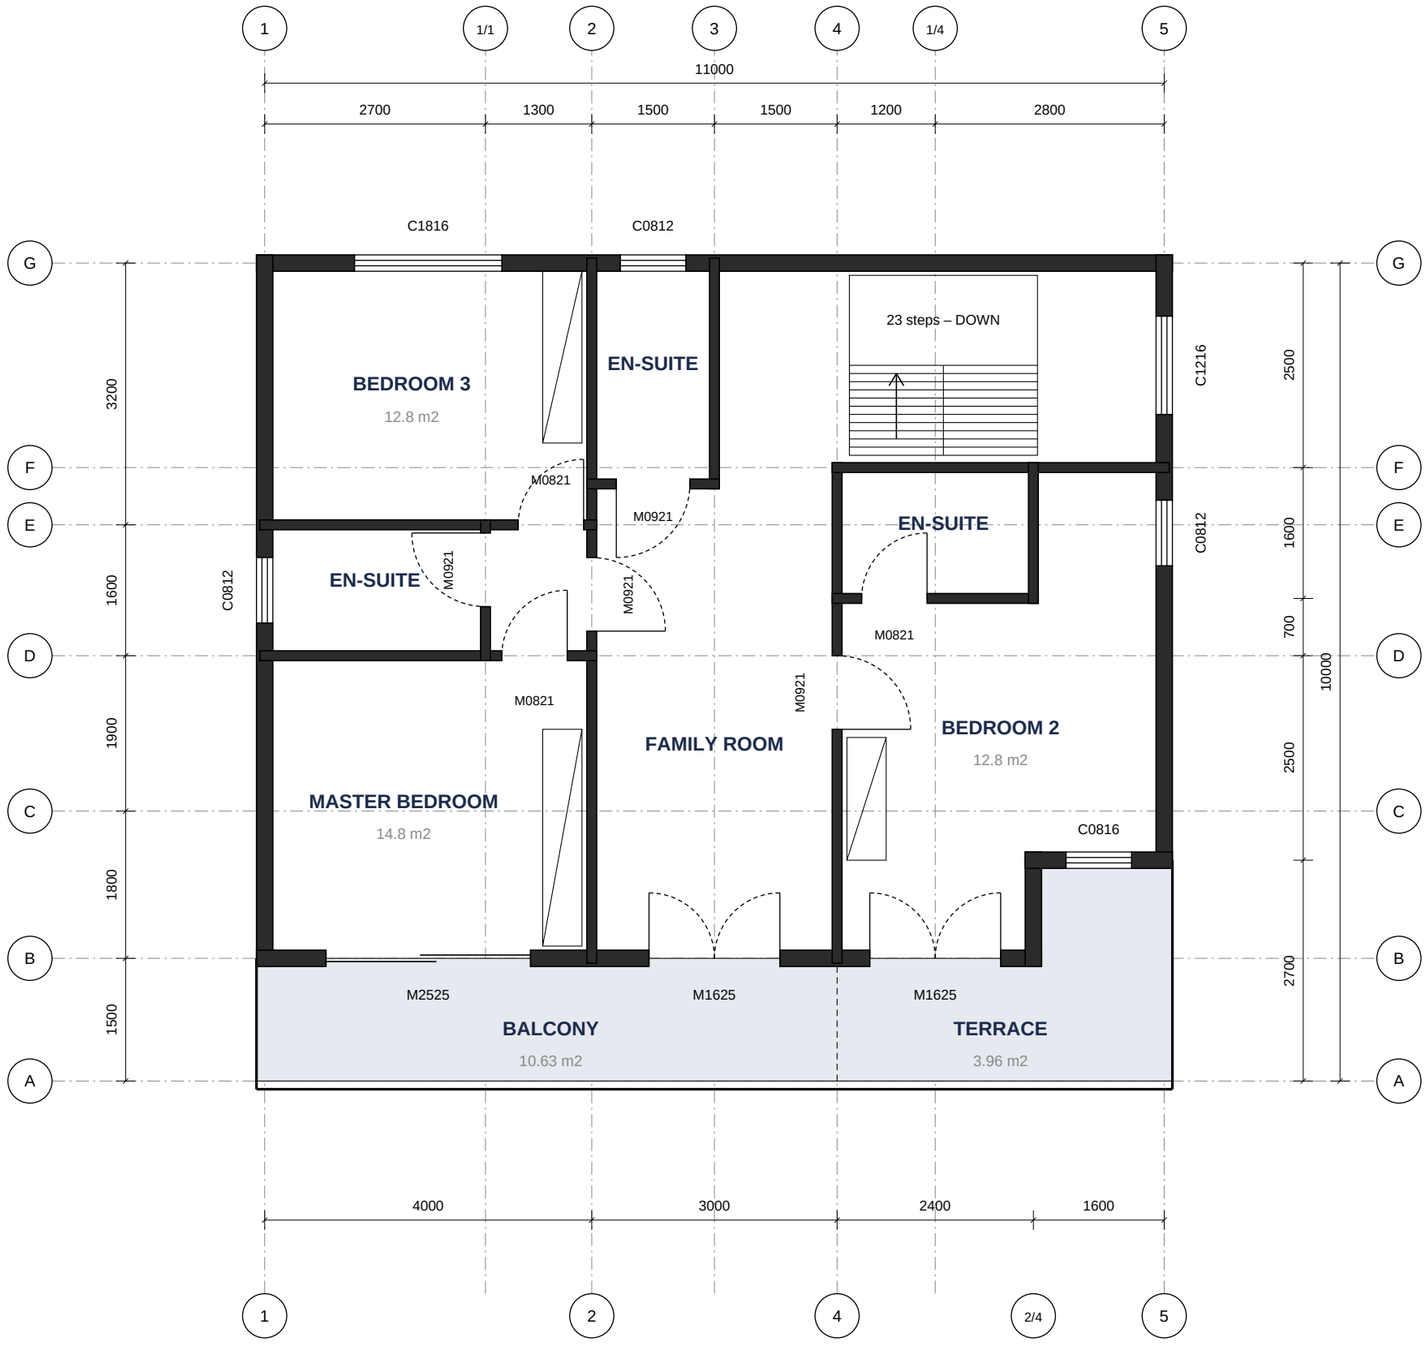

2ND FLOOR LAYOUT PLAN

Scale 1:75

ARCOLE BUILDING LTD

Architecture · Construction · Interior fit-out

5 Brayford Square, London E1 0SG, United Kingdom

harry@arcolebuilding.ltd

PROJECT

Villa Acajou – two-storey villa (R+1)

DRAWING

2nd Floor Layout Plan

SCALE

1:75 (A3) · dimensions in mm

DATE

23/10/2026

DESIGNED BY

Harry Arcole – ARCOLE BUILDING LTD

SHEET

A-02 / 5

AREAS

Floor area: 93.32 m2

Balcony: 10.63 m2 · Terrace: 3.96 m2

Total 2nd floor: 107.92 m2

Layout for design & quotation purposes – to be checked on site.



FRONT ELEVATION

Scale 1:60

ARCOLE BUILDING LTD

Architecture · Construction · Interior fit-out

5 Brayford Square, London E1 0SG, United Kingdom

harry@arcolebuilding.ltd

PROJECT

Villa Acajou – two-storey villa (R+1)

DRAWING

Front Elevation

SCALE

1:60 (A3) · dimensions in mm

DATE

23/10/2026

DESIGNED BY

Harry Arcole – ARCOLE BUILDING LTD

SHEET

A-03 / 5

MATERIALS

White render (walls)

Walnut wood: slats, soffit, entrance door

Beige travertine stone cladding

Black aluminium windows & doors

Frameless glass railings, h = 1.10 m

Grey roof fascia

Layout for design & quotation purposes – to be checked on site.



1ST FLOOR FURNISHED PLAN

Scale 1:75

ARCOLE BUILDING LTD

Architecture · Construction · Interior fit-out

5 Brayford Square, London E1 0SG, United Kingdom

harry@arcolebuilding.ltd

PROJECT

Villa Acajou – two-storey villa (R+1)

DRAWING

1st Floor Furnished Plan

SCALE

1:75 (A3) · dimensions in mm

DATE

23/10/2026

DESIGNED BY

Harry Arcole – ARCOLE BUILDING LTD

SHEET

A-04 / 5

AREAS

Furniture layout for illustration,
adaptable to the client's project.
Total 1st floor: 111.88 m2

Layout for design & quotation purposes – to be checked on site.



2ND FLOOR FURNISHED PLAN

Scale 1:75

ARCOLE BUILDING LTD

Architecture · Construction · Interior fit-out

5 Brayford Square, London E1 0SG, United Kingdom

harry@arcolebuilding.ltd

PROJECT

Villa Acajou – two-storey villa (R+1)

DRAWING

2nd Floor Furnished Plan

SCALE

1:75 (A3) · dimensions in mm

DATE

23/10/2026

DESIGNED BY

Harry Arcole – ARCOLE BUILDING LTD

SHEET

A-05 / 5

AREAS

Furniture layout for illustration,
adaptable to the client's project.
Total 2nd floor: 107.92 m2

Layout for design & quotation purposes – to be checked on site.